General Arrangement

Fixed / Lift and Slide / Lift and Slide / Fixed
(Inside panes sliding)

System 25 Hi
LIFT AND SLIDE DOOR
2T

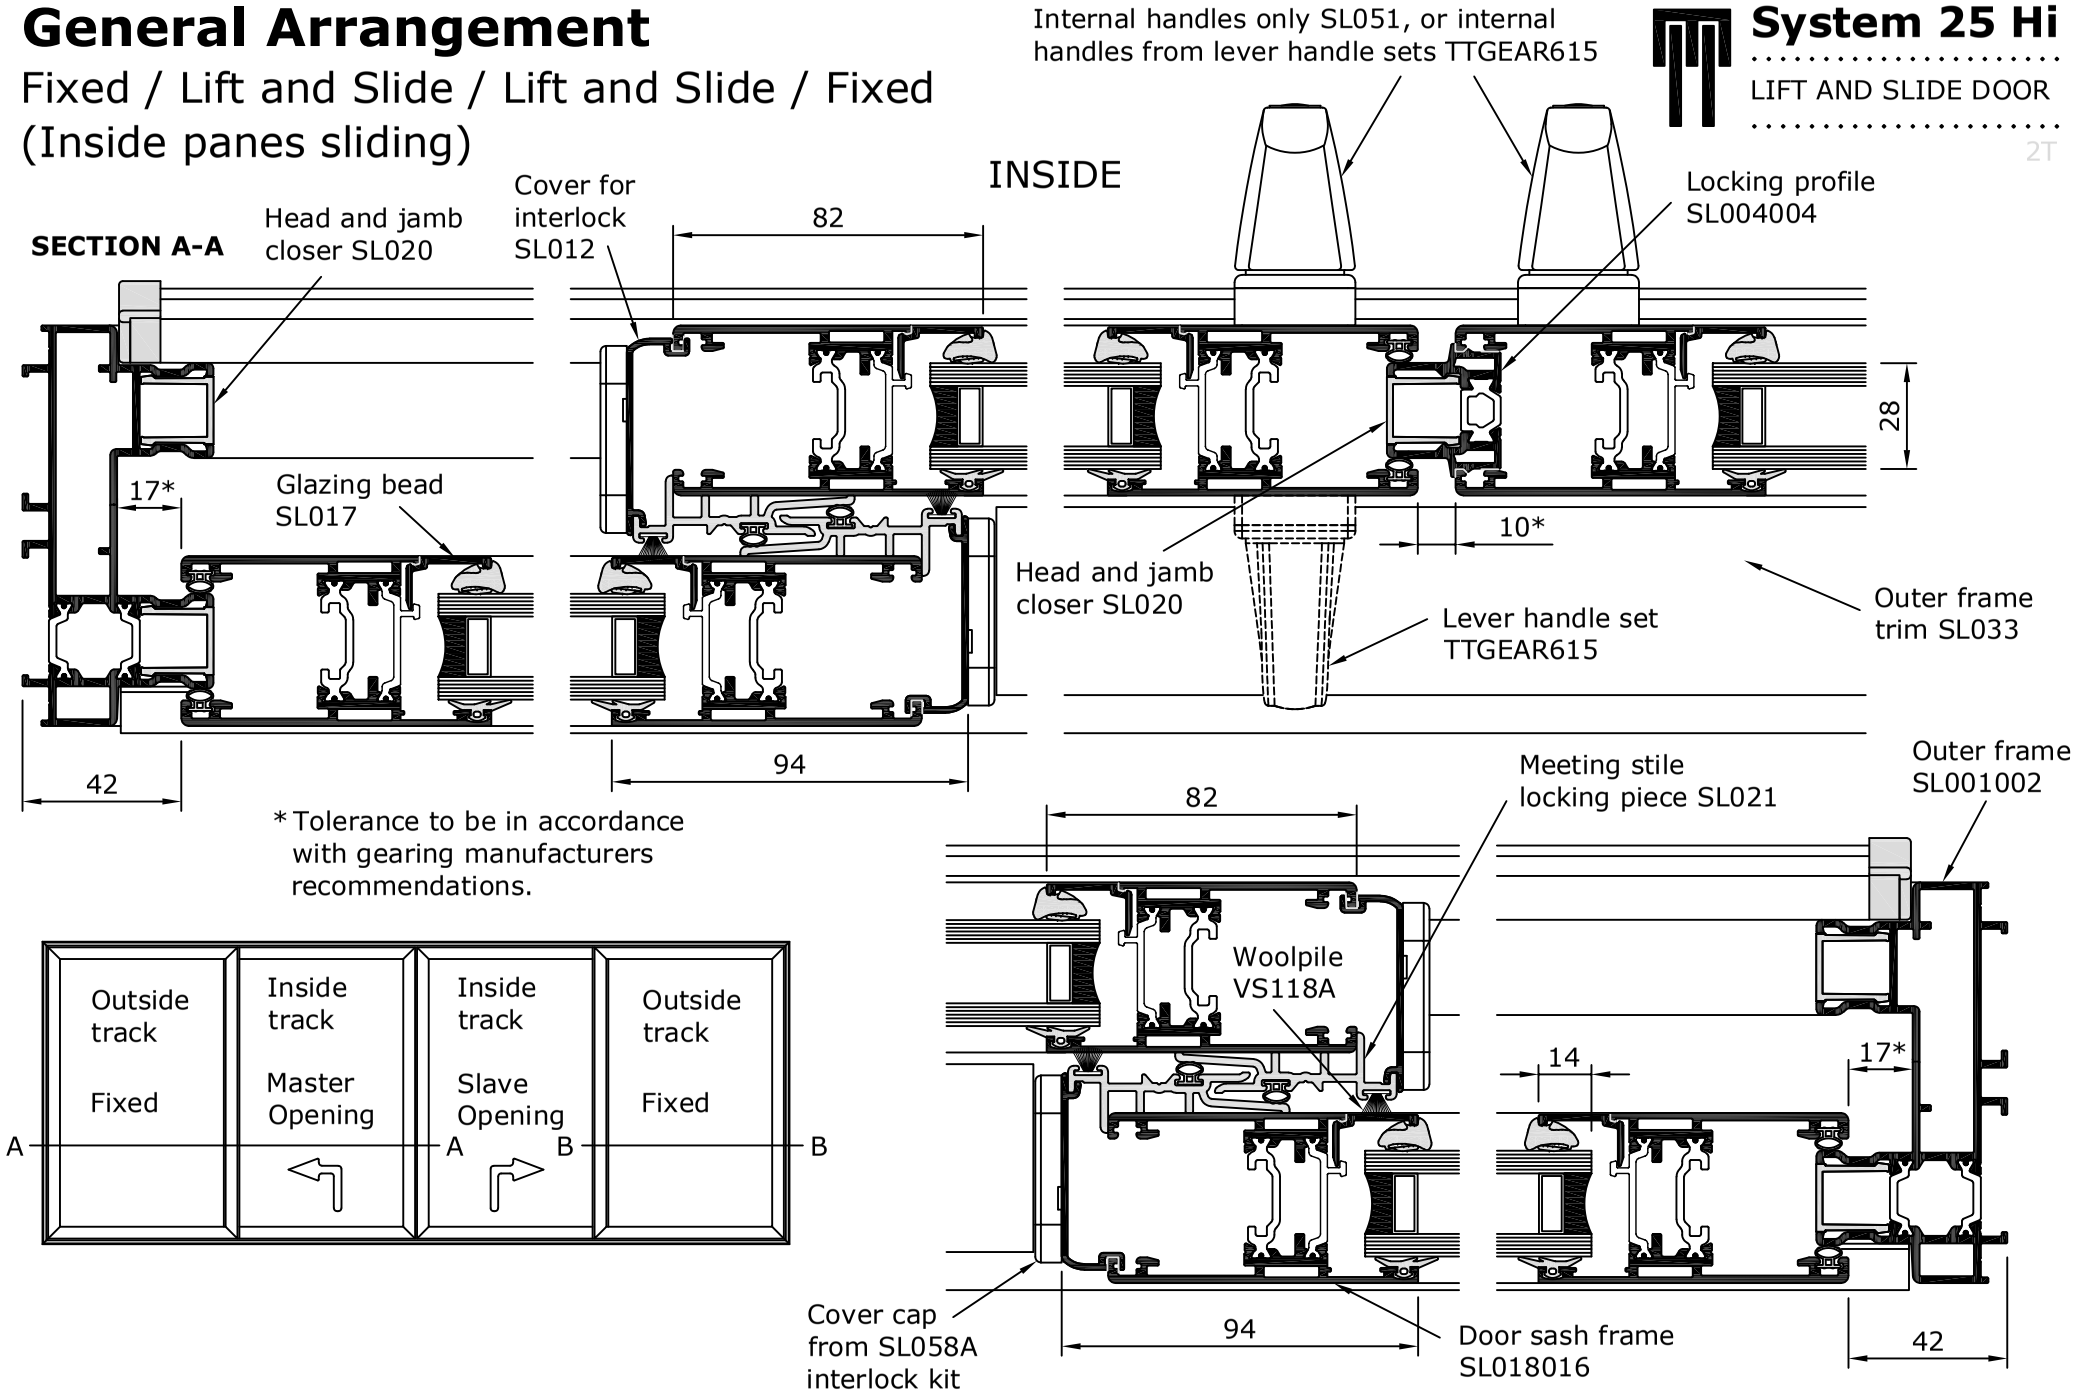

Scale 1:2

© METAL TECHNOLOGY LIMITED. This data sheet is issued subject to the condition that it shall not be reproduced without the consent of Metal Technology in writing. 10/02